DESIGN DOES NOT NEED TO BE COLORED BUT TO SCALE. YOUR IMPROVEMENT LOCATION CERTIFICATION SHOULD BE USED AS THE BASE OR INCLUDED WITH YOUR SUBMITTAL.

LABEL SPECIES OF PLANT MATERIAL. SPECIFY INSTALL SIZE. PLANTS TO BE CONTAINED IN YARD AT MATURE GROWTH. (PHOTOS OF PLANTS NOT NECESSARY, JUST SHOWN FOR REFERENCE). IF YOUR HOA REQUIRES YOU TO MAINTAIN VIEW FOR NEIGHBORING PROPERTIES, PLACE TREES AND LARGE SHRUBS TO MAINTAIN VIEWS.

MAKE SURE YOU HAVE MET THE LANDSCAPE GUIDELINES PLANT MATERIAL QUANTITIES.

DETAIL ROCK TYPE, WOOD MULCH TYPE, WALKING/PATHWAY MATERIAL/COLOR, PAVER MATERIAL/COLOR, FLAGSTONE, CONCRETE/COLOR AND ANY OTHER HARDSCAPE. PROVIDE PHOTO WHEN POSSIBLE.

SPECIFY FENCE TYPE AND ITS COMPLIANCE WITH HOA GUIDELINES.

REFER TO HOA GUIDELINES FOR DETAILS/SPECIFICATIONS/NOTES REQUIRED FOR OTHER ELEMENTS SUCH AS SHEDS AND PLAYGROUND EQUIPMENT (MAKE SURE LOCATIONS OF ITEMS AND SETBACKS ARE FOLLOWED).
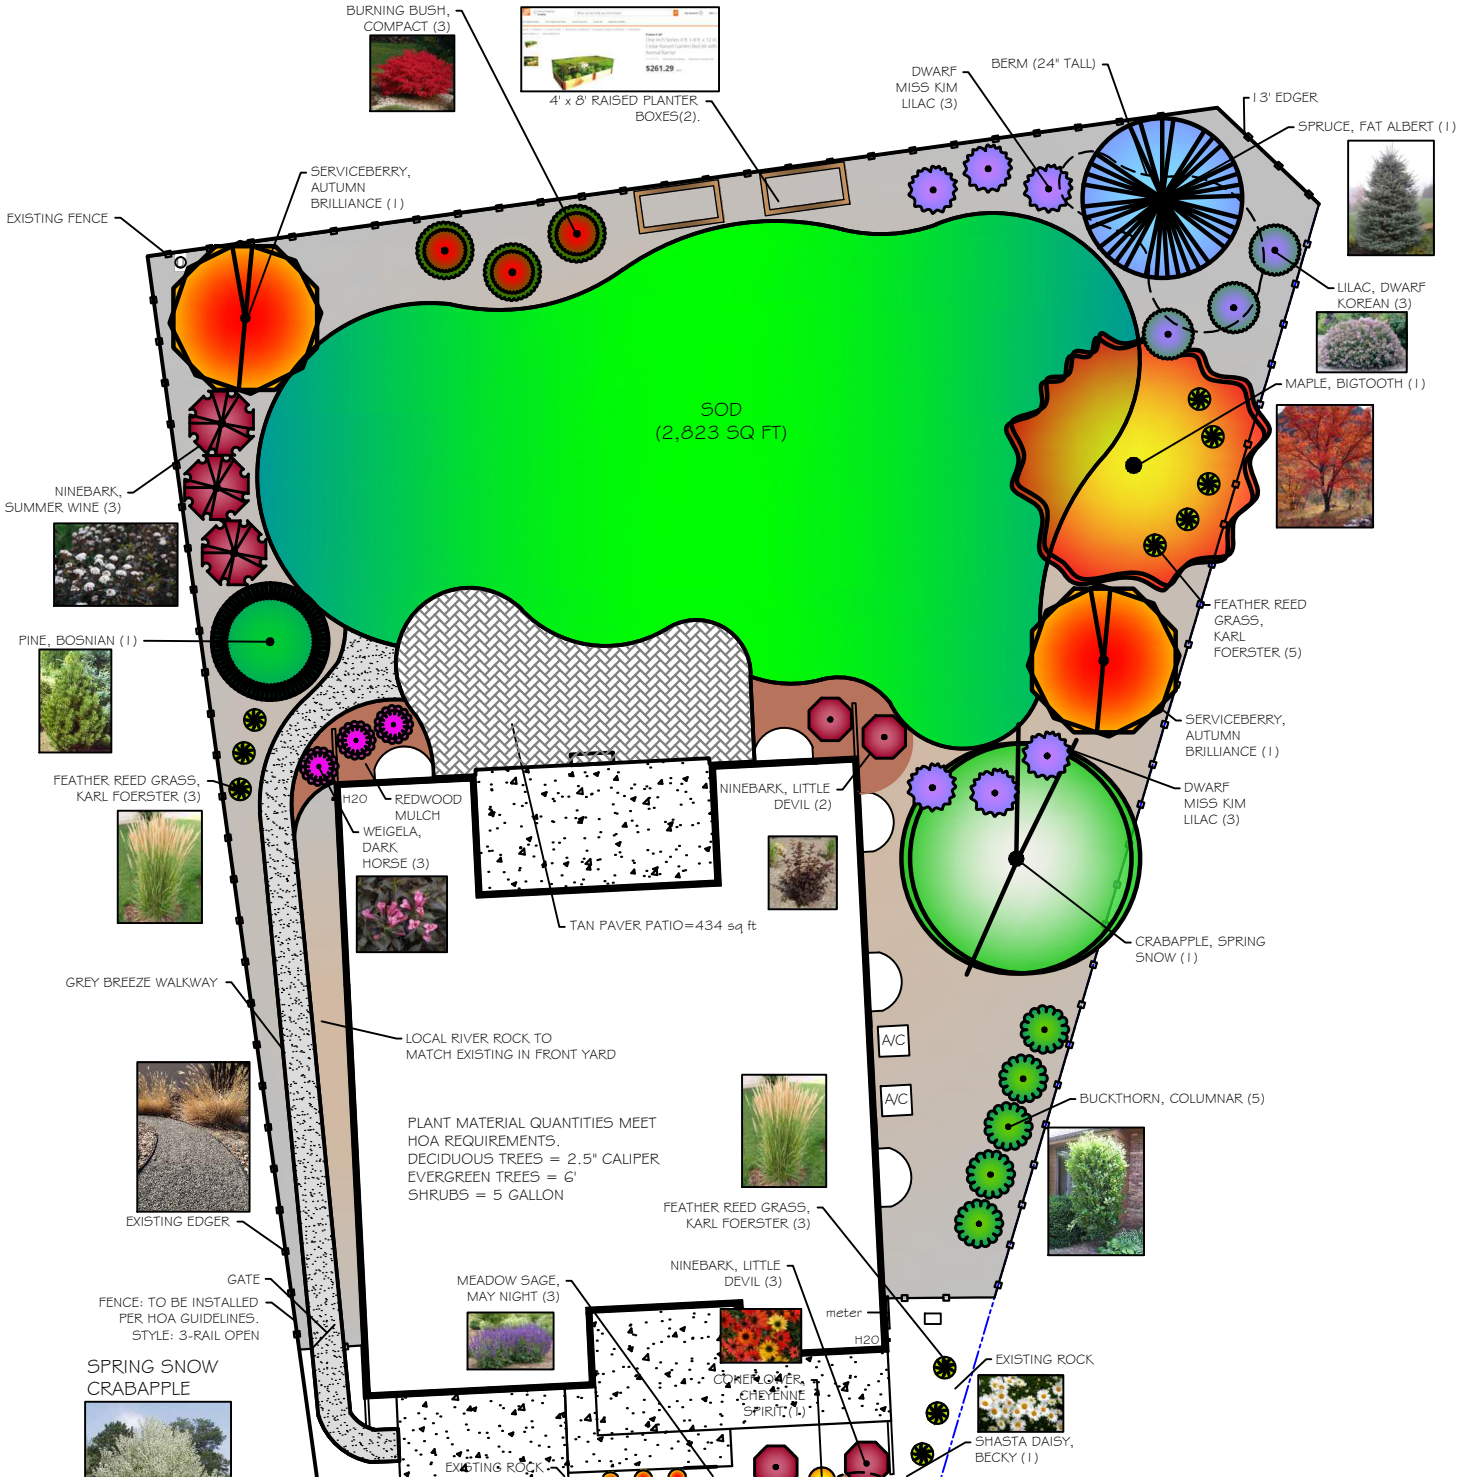
MAKE SURE YOU HAVE REVIEWED AND COMPLIED WITH ALL REQUIRED INFORMATION AS OUTLINED IN YOUR LANDSCAPE GUIDELINES DOCUMENTS FOR YOUR COMMUNITY.